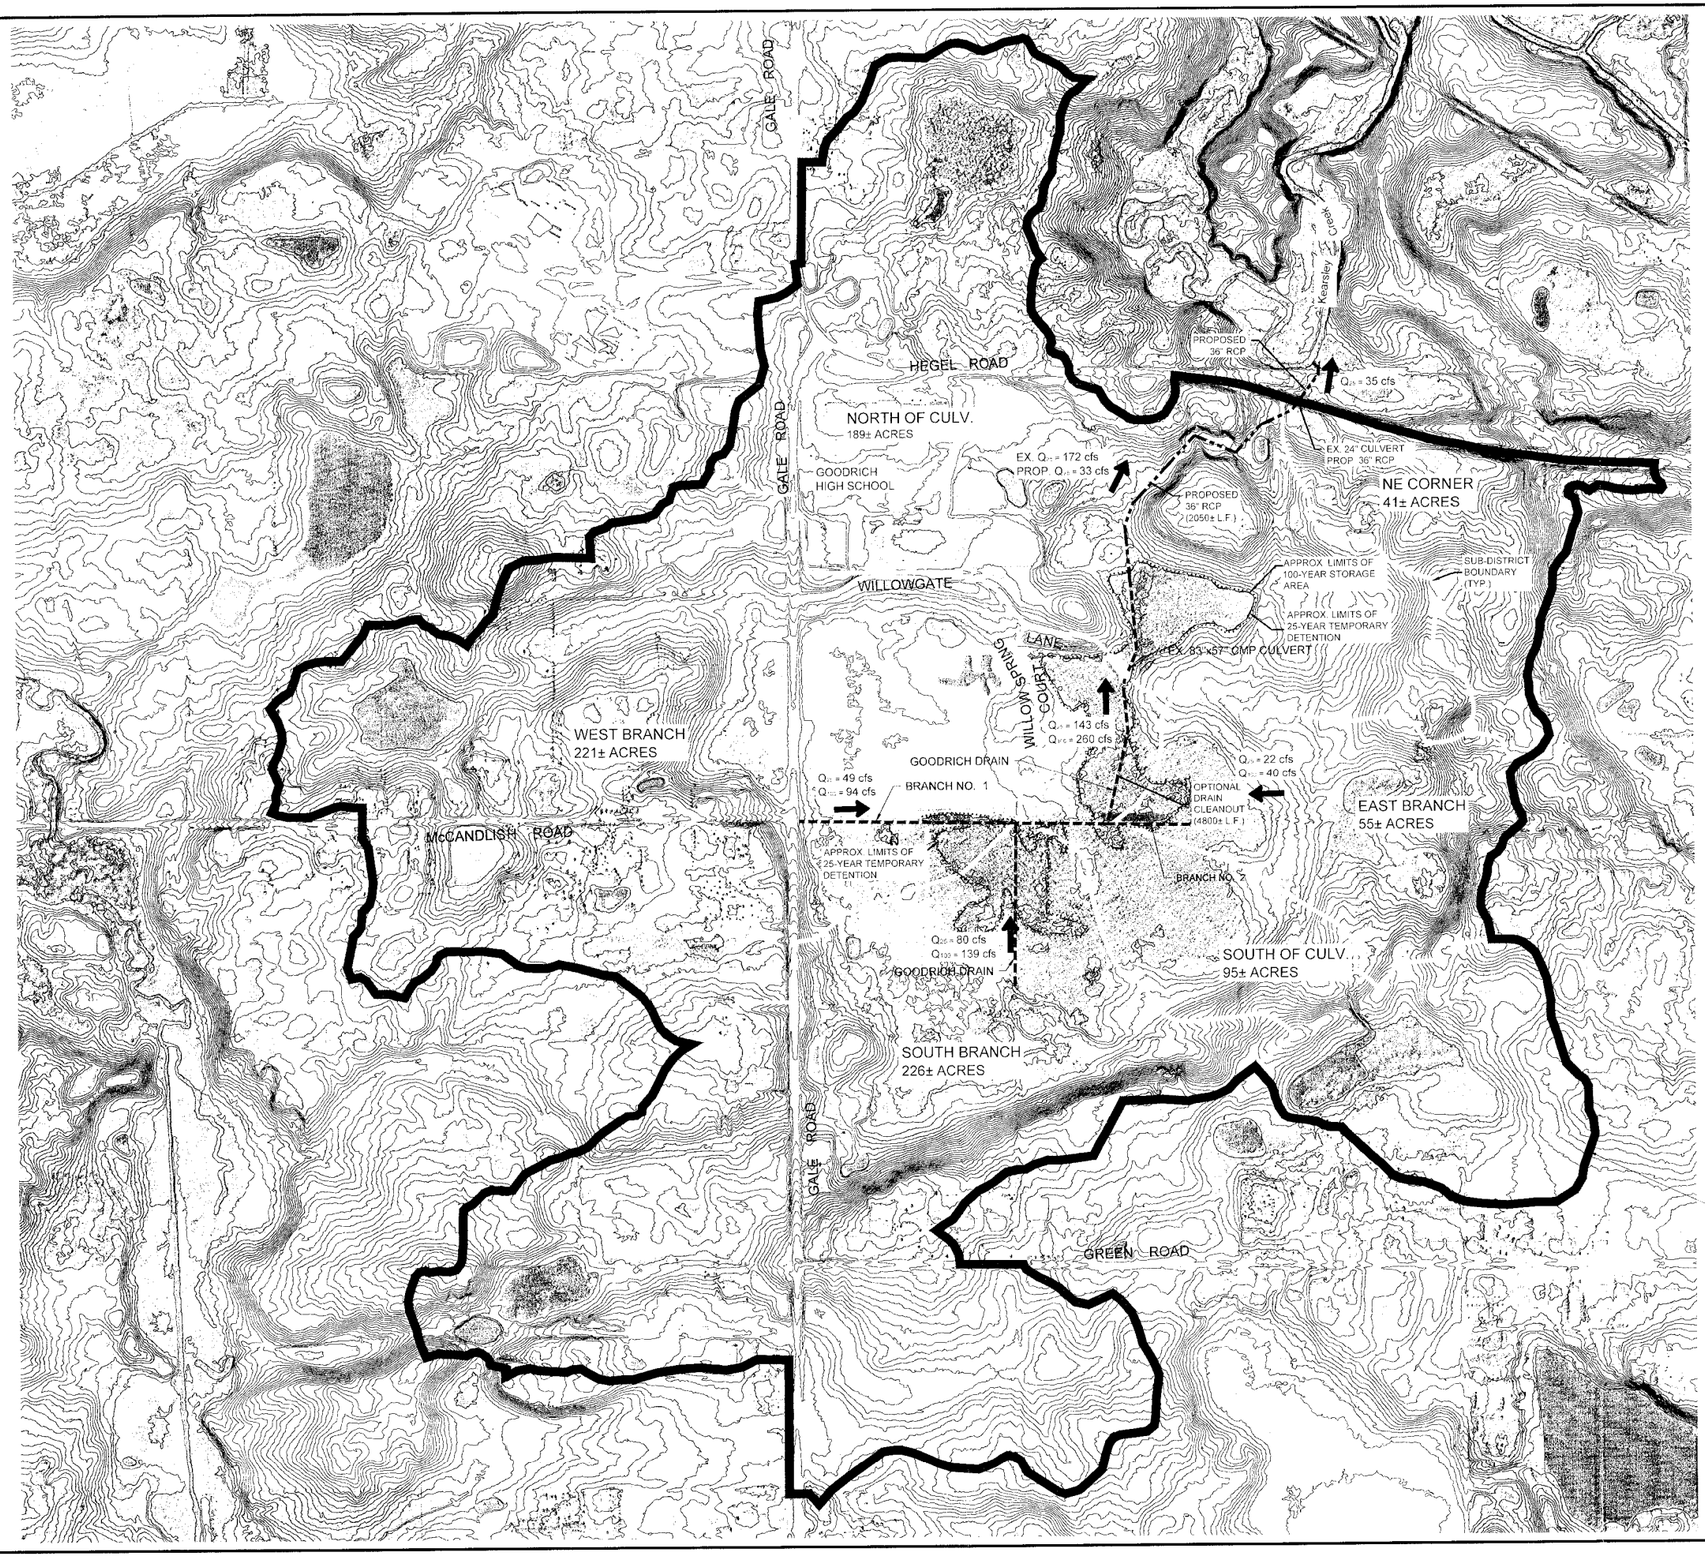

APPENDIX 'G'

FLEIS & VANDENBRINK
ENGINEERING
2960 Lucerne Drive SE, Grand Rapids, MI 49546
P: 616.975.4260 F: 616.975.4240

GENESEE COUNTY DRAIN COMMISSIONER-
SURFACE WATER MANAGEMENT DIVISION
GOODRICH DRAIN #0896 PRELIMINARY DRAINAGE STUDY

IMPROVEMENT ALTERNATIVE 3

DDH GLR
GLR DEC 2012
812100_APPENDIX G
dovidhi 041213
1"=400'
812100