# MAP OF
# VAN VLEET DRAIN #0133
# DRAINAGE DISTRICT
## SECTIONS 15, 20-22, AND 28, GAINES TOWNSHIP, GENESEE COUNTY, MICHIGAN

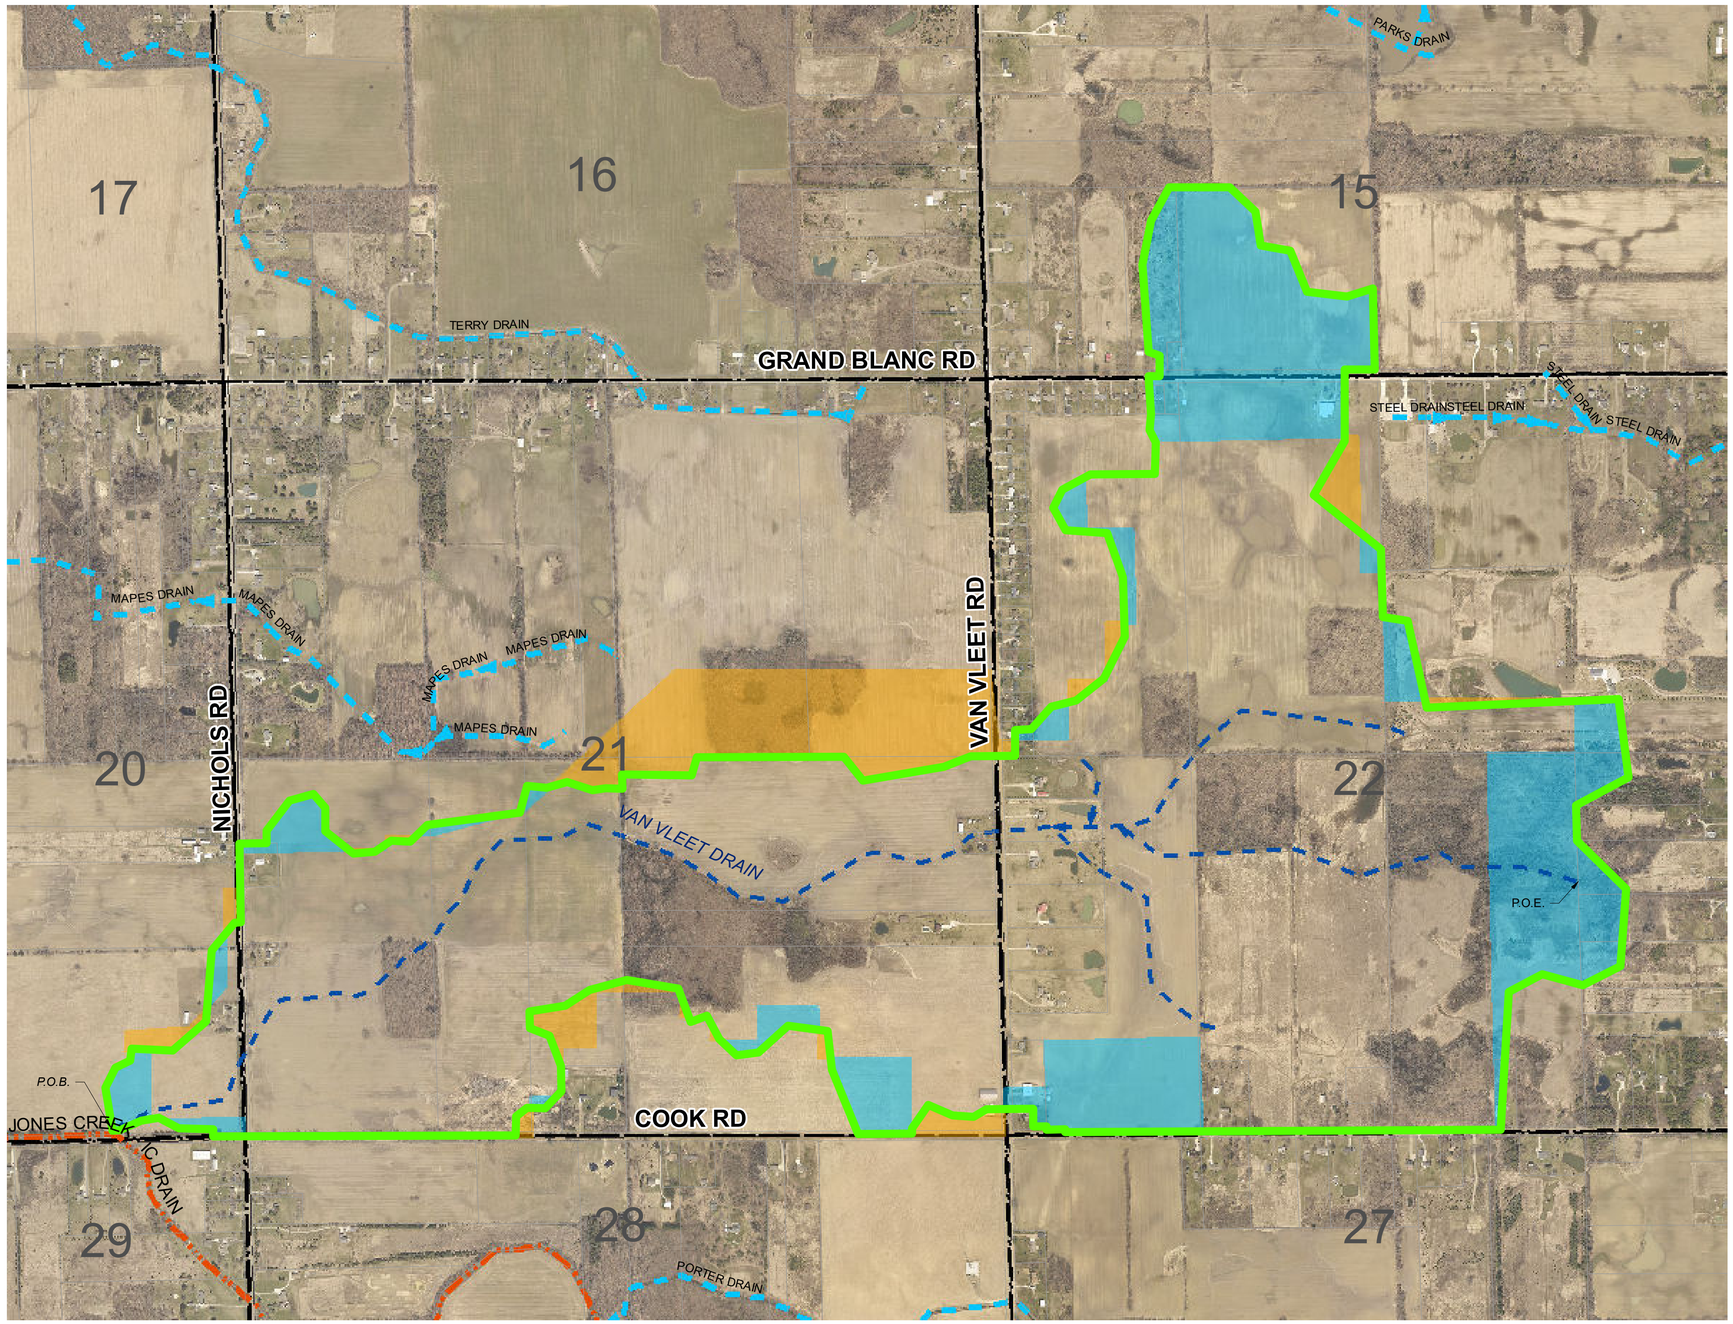


## Legend

- DRAINAGE DISTRICT BOUNDARY
- OUTLET DRAIN
- DRAIN CENTERLINE
- OPEN CHANNEL
- TILE DRAIN
- APPROXIMATE LOCATION OF OTHER DRAINS
- LAND RECOMMENDED TO BE ADDED
- LAND RECOMMENDED TO BE REMOVED
- MUNICIPALITY BOUNDARY
- SECTIONS
- STATE ROADS
- COUNTY ROADS
- LOCAL ROADS
- RAILROAD


PEA GROUP
t: 844.813.2949
www.peagroup.com


0 135270 540 810 Feet

811 Know what's below. Call before you dig

CAUTION!!
THE LOCATIONS AND ELEVATIONS OF EXISTING UNDERGROUND UTILITIES AS SHOWN ON THIS DRAWING ARE ONLY APPROXIMATE. NO REPRESENTATION IS EXPRESSED OR IMPLIES AS TO THE COMPLETENESS OR ACCURACY THEREOF. THE CONTRACTOR SHALL BE EXCLUSIVELY RESPONSIBLE FOR DETERMINING THE EXACT UTILITY LOCATIONS AND ELEVATIONS PRIOR TOT HE START OF CONSTRUCTION.

CLIENT
**GENESEE COUNTY DRAIN COMMISSIONER**
**4610 Beecher Rd.**
Flint, MI 48532

PROJECT TITLE
**VAN VLEET DRAIN**
**SECTIONS 15, 20-22, & 28, GAINES TOWNSHIP, GENESEE COUNTY, MICHIGAN**

REVISIONS
-

ORIGINAL ISSUE DATE
APRIL 29, 2022

DRAWING TITLE
**PARCEL MAP**

| | |
|---|---|
| PEA JOB NO. | 2021-0436 |
| P.M. | RAH |
| DN. | SEP |
| DES. | RAH |

DRAWING NUMBER:
**1 OF 1**

PATH: S:\PROJECTS\2022\2022-0436 WEBB CREEK INTERCOUNTY DRAIN\DWG\GIS_BASE\197 PREPARATION_GENESSEE COUNTY\VAN VLEET DRAIN\0133_VAN VLEET_197 MAP.MXD, PRINTED ON: 7/1/2022, BY: SPUGH