MAP OF

REID ROAD IMPROVEMENT DRAIN #0657
DRAINAGE DISTRICT

SECTIONS 7, 17, AND 18, GAINES TOWNSHIP,
GENESEE COUNTY, MICHIGAN

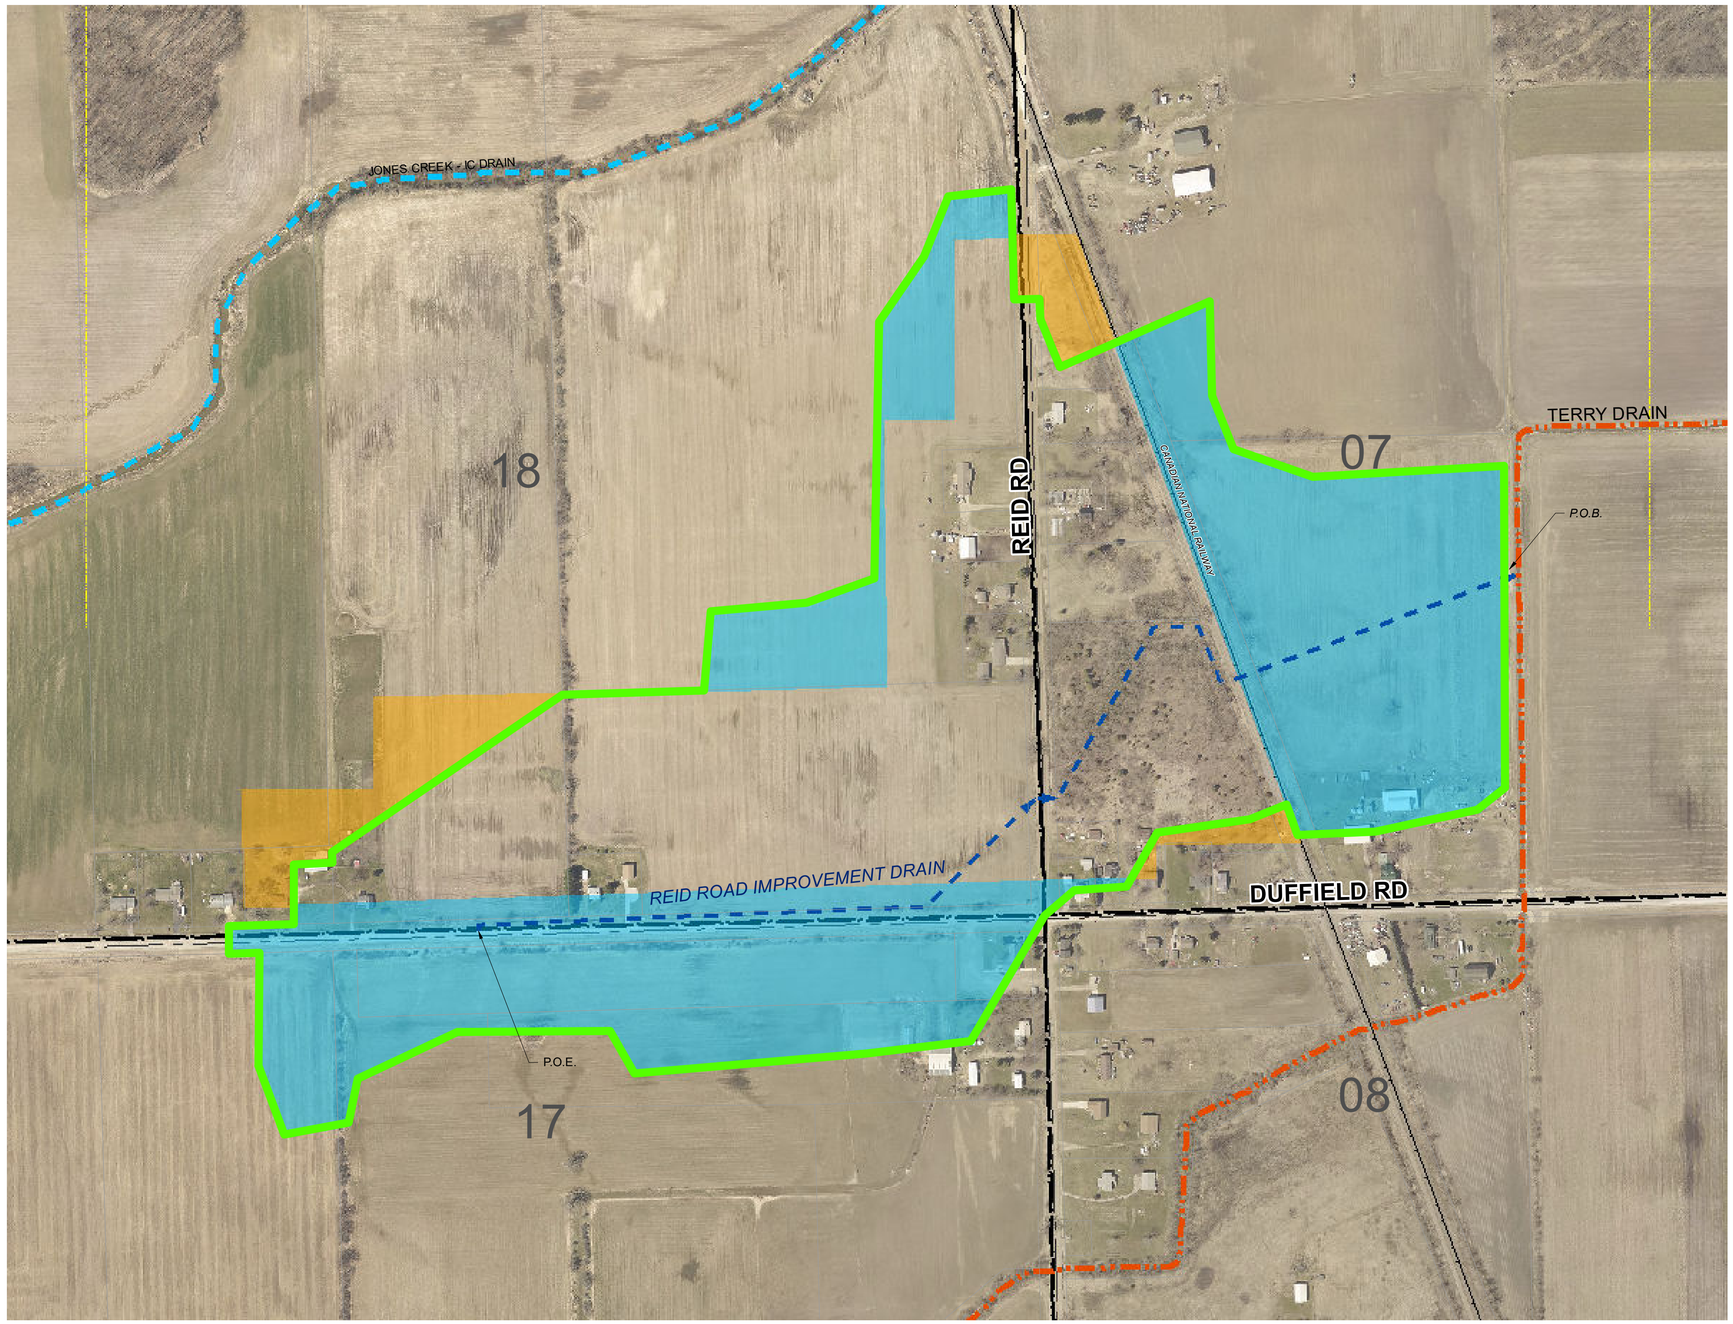

Legend

- DRAINAGE DISTRICT BOUNDARY
- OUTLET DRAIN

DRAIN CENTERLINE

- OPEN CHANNEL
- TILE DRAIN
- APPROXIMATE LOCATION OF OTHER DRAINS
- LAND RECOMMENDED TO BE ADDED
- LAND RECOMMENDED TO BE REMOVED
- MUNICIPALITY BOUNDARY
- SECTIONS
- STATE ROADS
- COUNTY ROADS
- LOCAL ROADS
- RAILROAD

PEA GROUP
t: 844.813.2949
www.peagroup.com

0 50 100 200 300 Feet

811 Know what's below. Call before you dig

CAUTION!!

THE LOCATIONS AND ELEVATIONS OF EXISTING UNDERGROUND UTILITIES AS SHOWN ON THIS DRAWING ARE ONLY APPROXIMATE. NO GUARANTEE IS EITHER EXPRESSED OR IMPLIES AS TO THE COMPLETENESS OR ACCURACY THEREOF. THE CONTRACTOR SHALL BE EXCLUSIVELY RESPONSIBLE FOR DETERMINING THE EXACT UTILITY LOCATIONS AND ELEVATIONS PRIOR TOT HE START OF CONSTRUCTION.

CLIENT

GENESEE COUNTY DRAIN COMMISSIONER
4610 Beecher Rd.
Flint, MI 48532

PROJECT TITLE

REID ROAD IMPROVEMENT DRAIN
SECTIONS 7, 17, AND 18, GAINES TOWNSHIP, GENESEE COUNTY, MICHIGAN

REVISIONS

-

ORIGINAL ISSUE DATE
APRIL 29, 2022

DRAWING TITLE

PARCEL MAP

PEA JOB NO.	2021-0436
P.M.	RAH
DN.	SEP
DES.	RAH

DRAWING NUMBER:

1 OF 1

PATH: S:\PROJECTS\2022\2022-0436 WEBB CREEK INTERCOUNTY DRAIN\DWG\GIS_BASE\197 PREPARATION_GENESSEE COUNTY\REID ROAD IMPROVEMENT DRAIN\0657_REID ROAD IMPROVEMENT_197 MAP.MXD, PRINTED ON: 6/10/2022, BY: SPUGH