# MAP OF
# LITTEN DRAIN #1032
# DRAINAGE DISTRICT
## SECTION 19, GAINES TOWNSHIP,
## GENESEE COUNTY, MICHIGAN

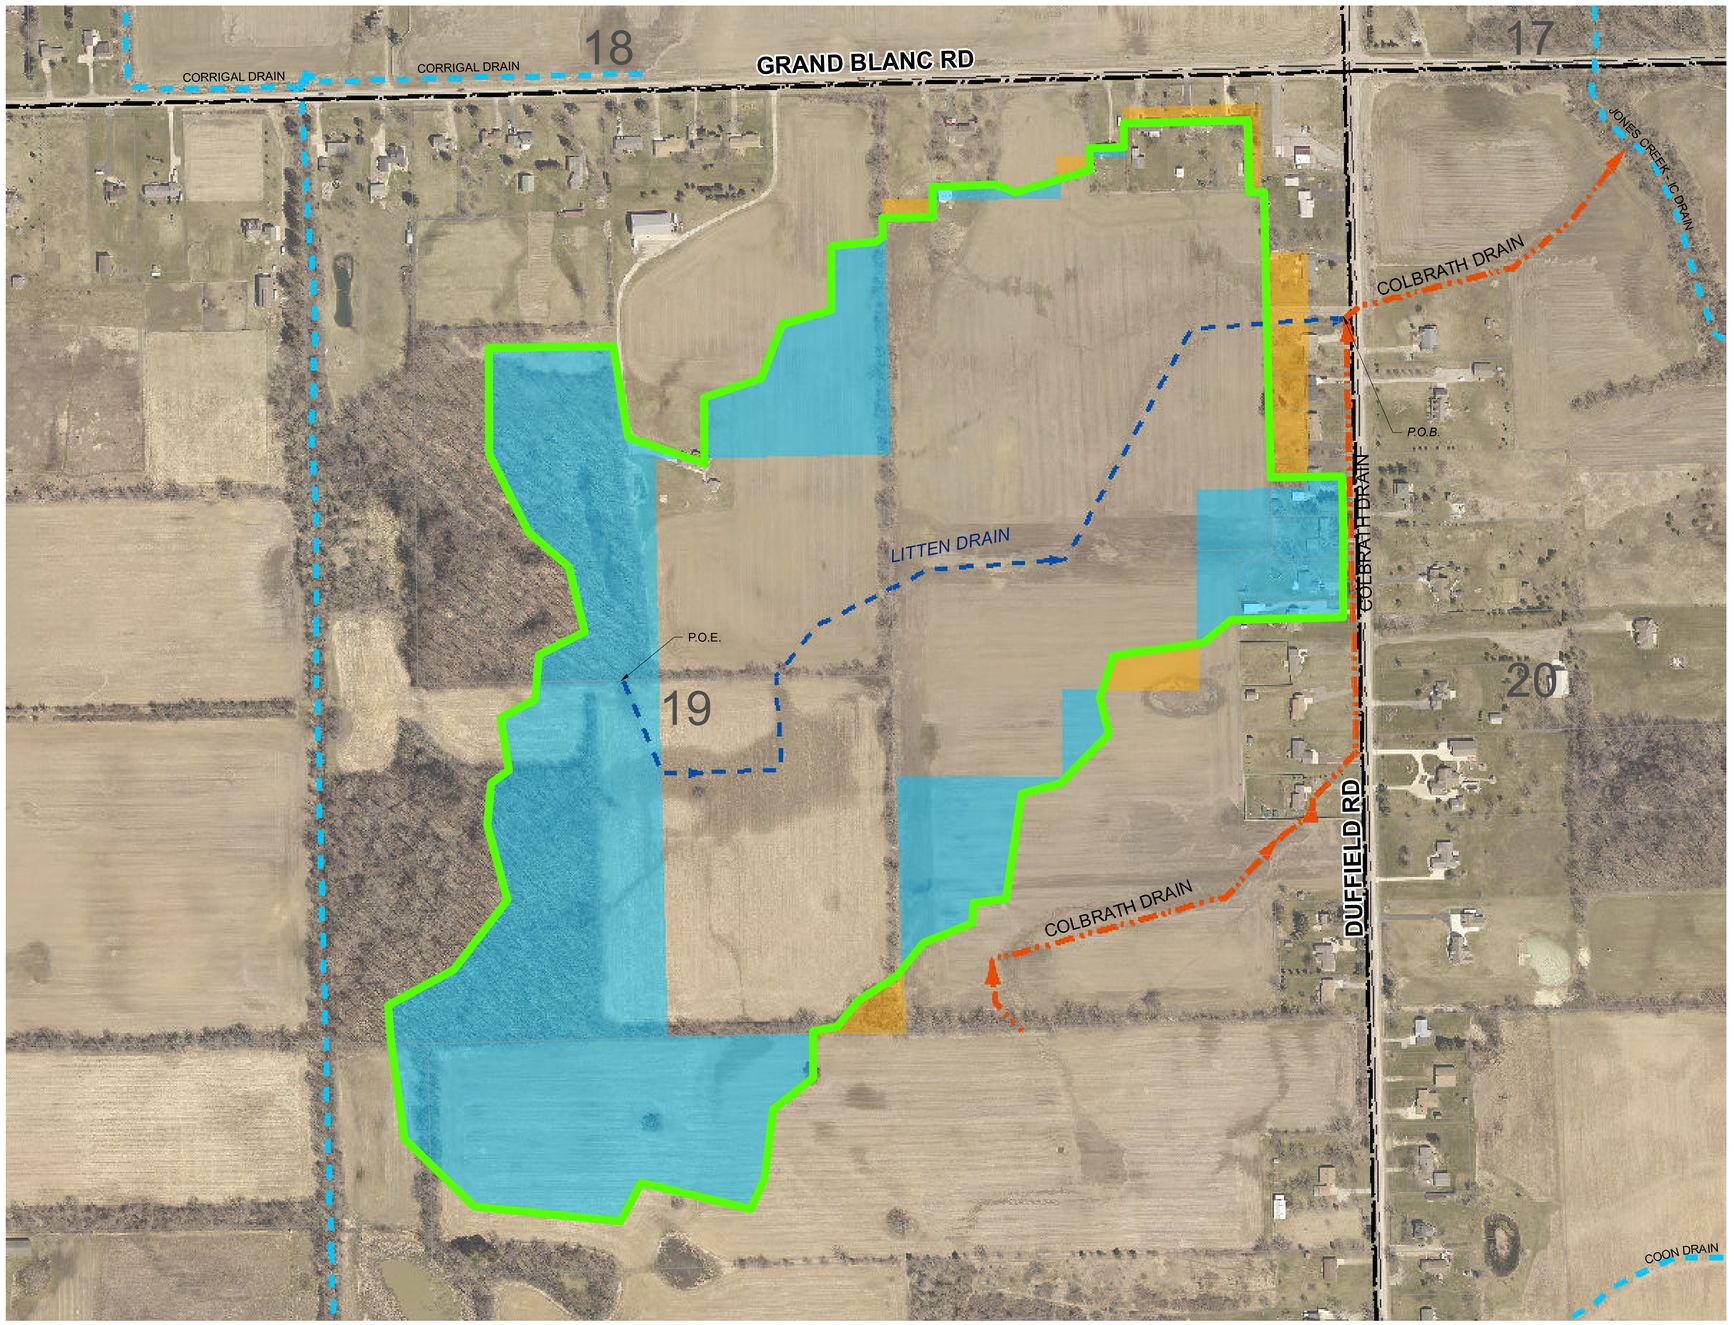


## Legend

- DRAINAGE DISTRICT BOUNDARY
- OUTLET DRAIN
- DRAIN CENTERLINE
- OPEN CHANNEL
- TILE DRAIN
- APPROXIMATE LOCATION OF OTHER DRAINS
- LAND RECOMMENDED TO BE ADDED
- LAND RECOMMENDED TO BE REMOVED
- MUNICIPALITY BOUNDARY
- SECTIONS
- STATE ROADS
- COUNTY ROADS
- LOCAL ROADS
- RAILROAD


PEA GROUP
t: 844.813.2949
www.peagroup.com


0 50 100 200 300 Feet

811 Know what's below. Call before you dig

CAUTION!!
THE LOCATIONS AND ELEVATIONS OF EXISTING UNDERGROUND UTILITIES AS SHOWN ON THIS DRAWING ARE ONLY APPROXIMATE. THE ENGINEER MAKES NO GUARANTEE OR IMPLIES AS TO THE COMPLETENESS OR ACCURACY THE REOF. THE CONTRACTOR SHALL BE EXCLUSIVELY RESPONSIBLE FOR DETERMINING THE EXACT UTILITY LOCATIONS AND ELEVATIONS PRIOR TOT HE START OF CONSTRUCTION.

CLIENT
**GENESEE COUNTY DRAIN COMMISSIONER**
**4610 Beecher Rd.**
Flint, MI 48532

PROJECT TITLE
**LITTEN DRAIN**
**SECTION 19, GAINES TOWNSHIP, GENESEE COUNTY, MICHIGAN**

REVISIONS
-

ORIGINAL ISSUE DATE
APRIL 29, 2022

DRAWING TITLE
**PARCEL MAP**

| | |
|---|---|
| PEA JOB NO. | 2021-0436 |
| P.M. | RAH |
| DN. | SEP |
| DES. | RAH |

DRAWING NUMBER:
**1 OF 1**

PATH: S:\PROJECTS\2022\2022-0436 WEBB CREEK INTERCOUNTY DRAIN\DWG\GIS_BASE\197 PREPARATION_GENESSEE COUNTY\LITTEN DRAIN\1032_LITTEN_197 MAP.MXD, PRINTED ON: 6/10/2022, BY SPUGH