MAP OF
UNION DRAIN #1324
DRAINAGE DISTRICT
SECTIONS 33 AND 34, GAINES TOWNSHIP,
SECTION 4, ARGENTINE TOWNSHIP,
GENESEE COUNTY, MICHIGAN

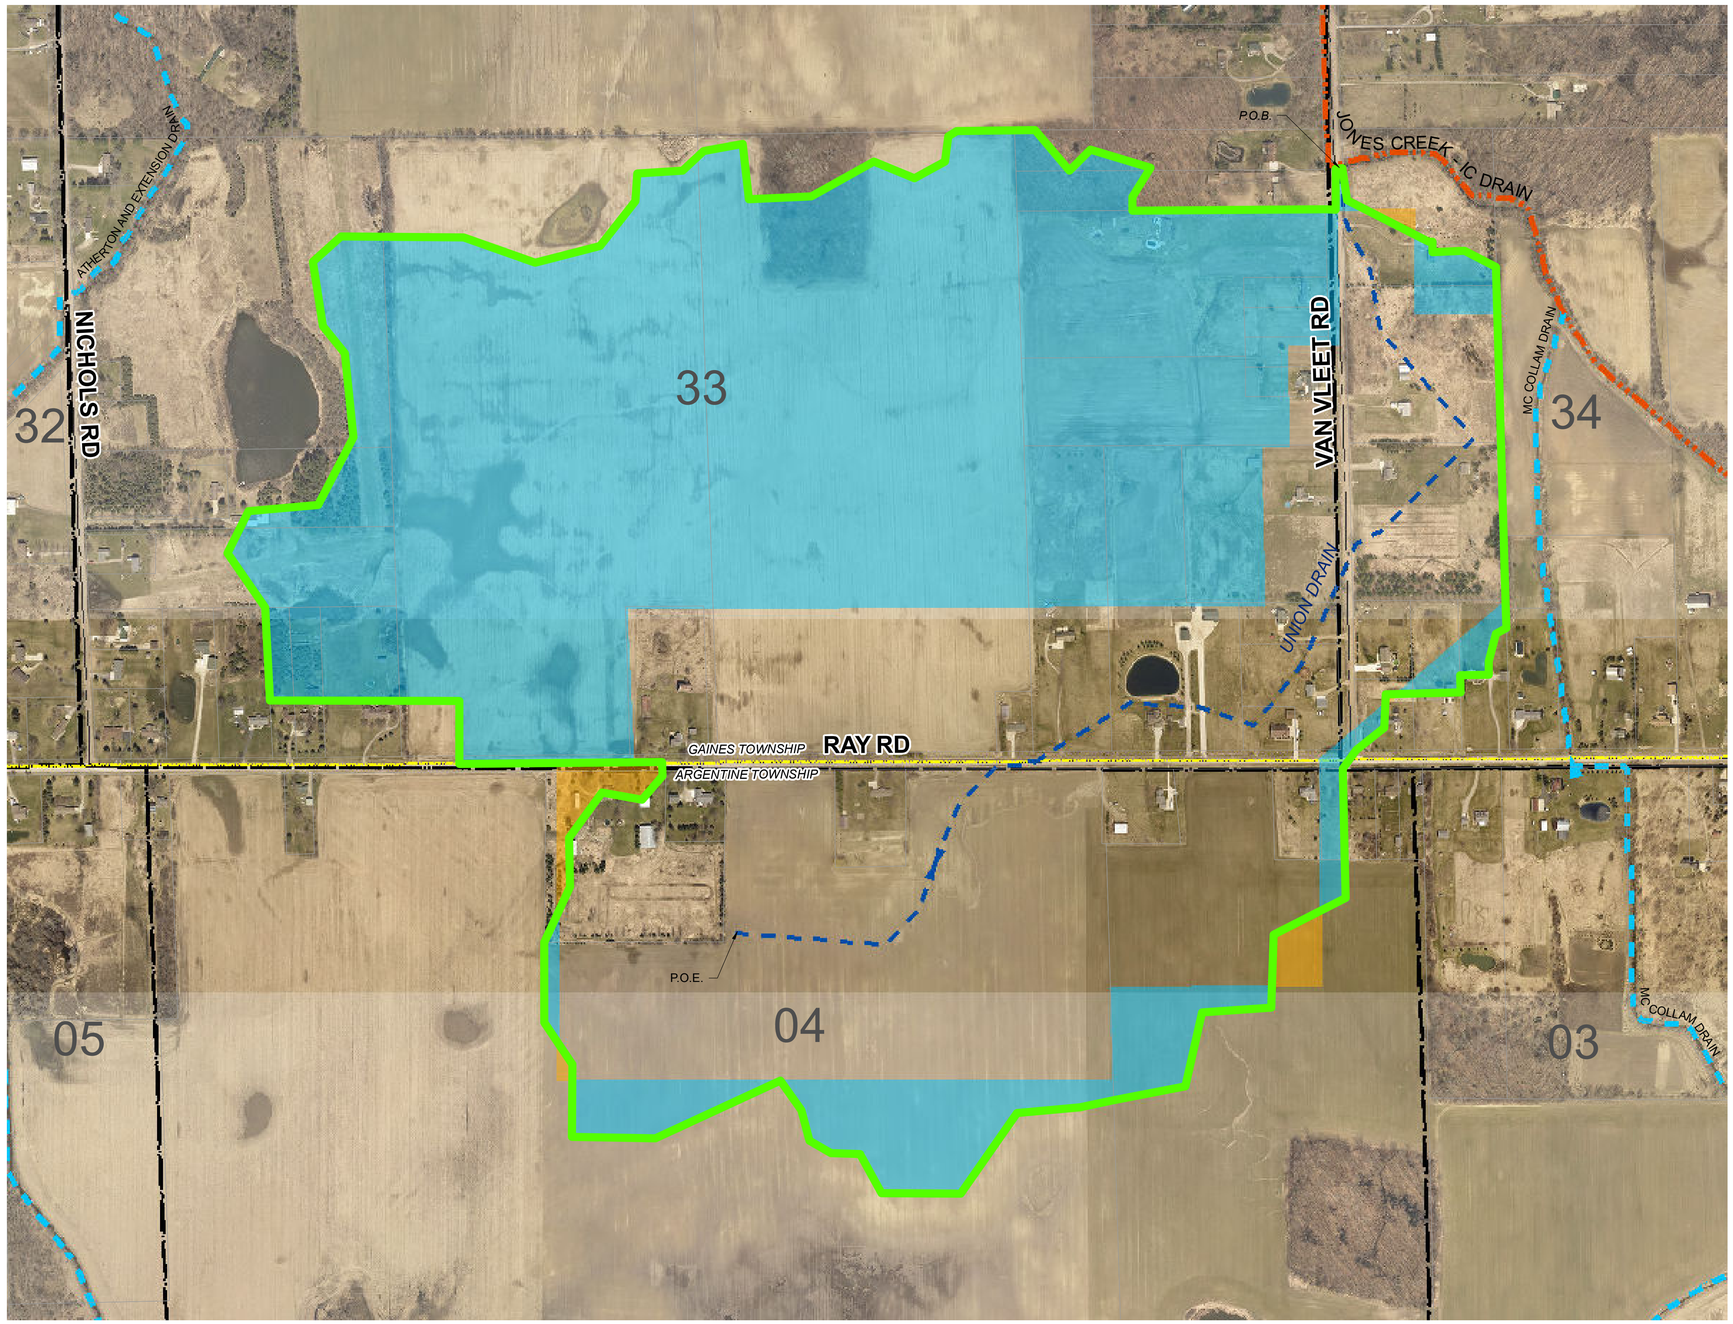

Legend

- DRAINAGE DISTRICT BOUNDARY
- OUTLET DRAIN
- DRAIN CENTERLINE
- OPEN CHANNEL
- TILE DRAIN
- APPROXIMATE LOCATION OF OTHER DRAINS
- LAND RECOMMENDED TO BE ADDED
- LAND RECOMMENDED TO BE REMOVED
- MUNICIPALITY BOUNDARY
- SECTIONS
- STATE ROADS
- COUNTY ROADS
- LOCAL ROADS
- RAILROAD

PEA GROUP
t: 844.813.2949
www.peagroup.com

0 80 160 320 480 Feet

811 Know what's below. Call before you dig

CAUTION!!
THE LOCATIONS AND ELEVATIONS OF EXISTING UNDERGROUND UTILITIES AS SHOWN ON THIS DRAWING ARE ONLY APPROXIMATE. NO REPRESENTATION IS MADE OR IMPLIED AS TO THE COMPLETENESS OR ACCURACY THEREOF. THE CONTRACTOR SHALL BE EXCLUSIVELY RESPONSIBLE FOR DETERMINING THE EXACT UTILITY LOCATIONS AND ELEVATIONS PRIOR TO THE START OF CONSTRUCTION.

CLIENT
GENESEE COUNTY DRAIN COMMISSIONER
4610 Beecher Rd.
Flint, MI 48532

PROJECT TITLE
UNION DRAIN
SECTIONS 33 AND 34, GAINES TOWNSHIP, SECTION 4, ARGENTINE TOWNSHIP, GENESEE COUNTY, MICHIGAN

REVISIONS
-

ORIGINAL ISSUE DATE
APRIL 29, 2022

DRAWING TITLE
PARCEL MAP

PEA JOB NO.	2021-0436
P.M.	RAH
DN.	SEP
DES.	RAH

DRAWING NUMBER:
1 OF 1

PATH: S:\PROJECTS\2022\2022-0436 WEBB CREEK INTERCOUNTY DRAIN\DWG\GIS_BASE\197 PREPARATION_GENESSEE COUNTY\UNION DRAIN\1324_UNION_197 MAP.MXD, PRINTED ON: 6/28/2022, BY: SPUGH