


HILLWOOD BRANCH #1683
OF BRIER CREEK DRAIN #0130
PART OF SECTION 1, CITY OF BURTON
PART OF SECTION 36, GENESEE TOWNSHIP
PART OF SECTION 31, RICHFIELD TOWNSHIP
GENESEE COUNTY, MICHIGAN

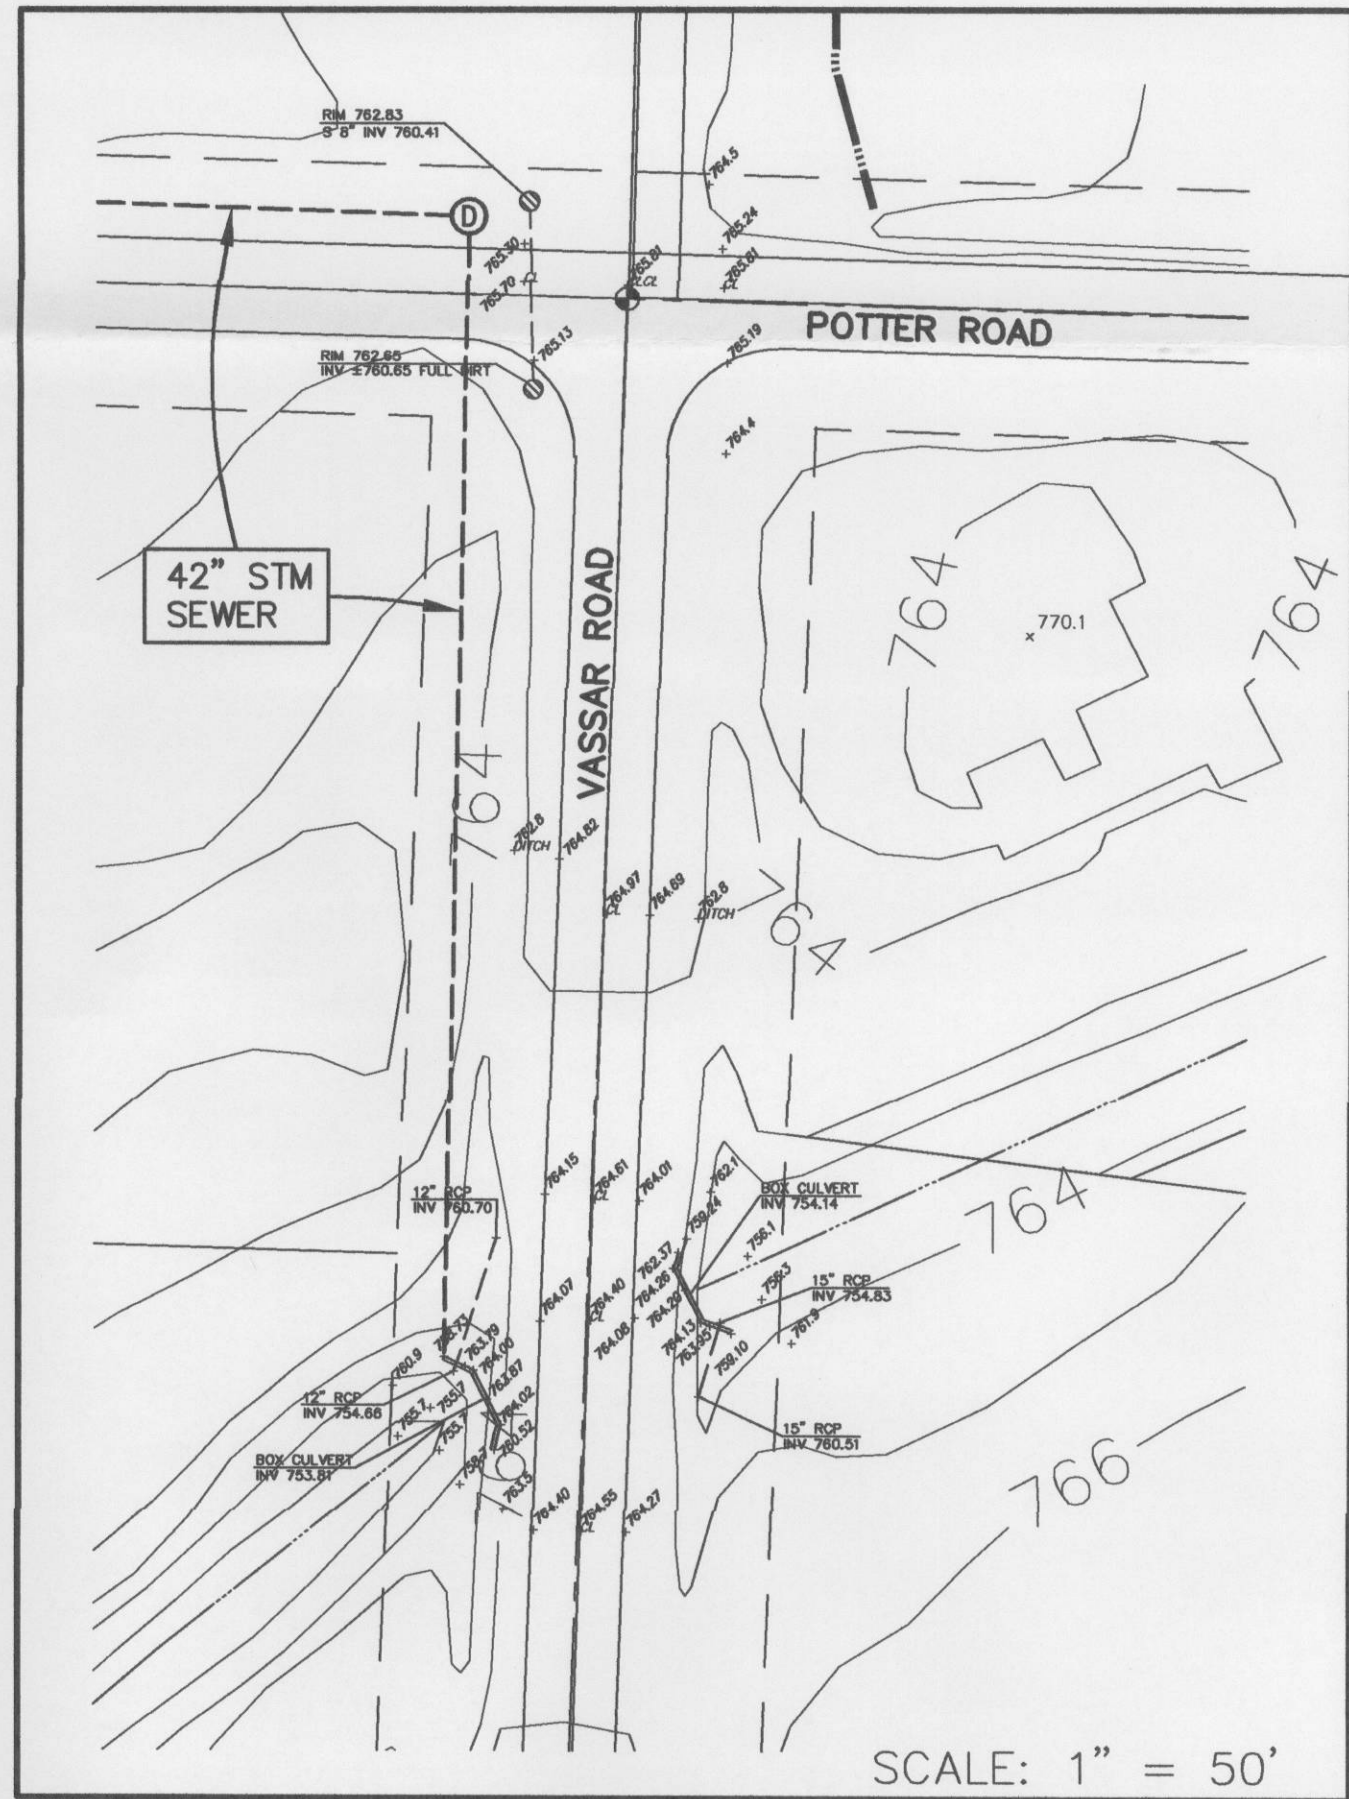

PREPARED FOR:
JEFFREY WRIGHT, COMMISSIONER
GENESEE COUNTY DRAIN COMMISSION
4608 BEECHER ROAD
FLINT, MICHIGAN 48532